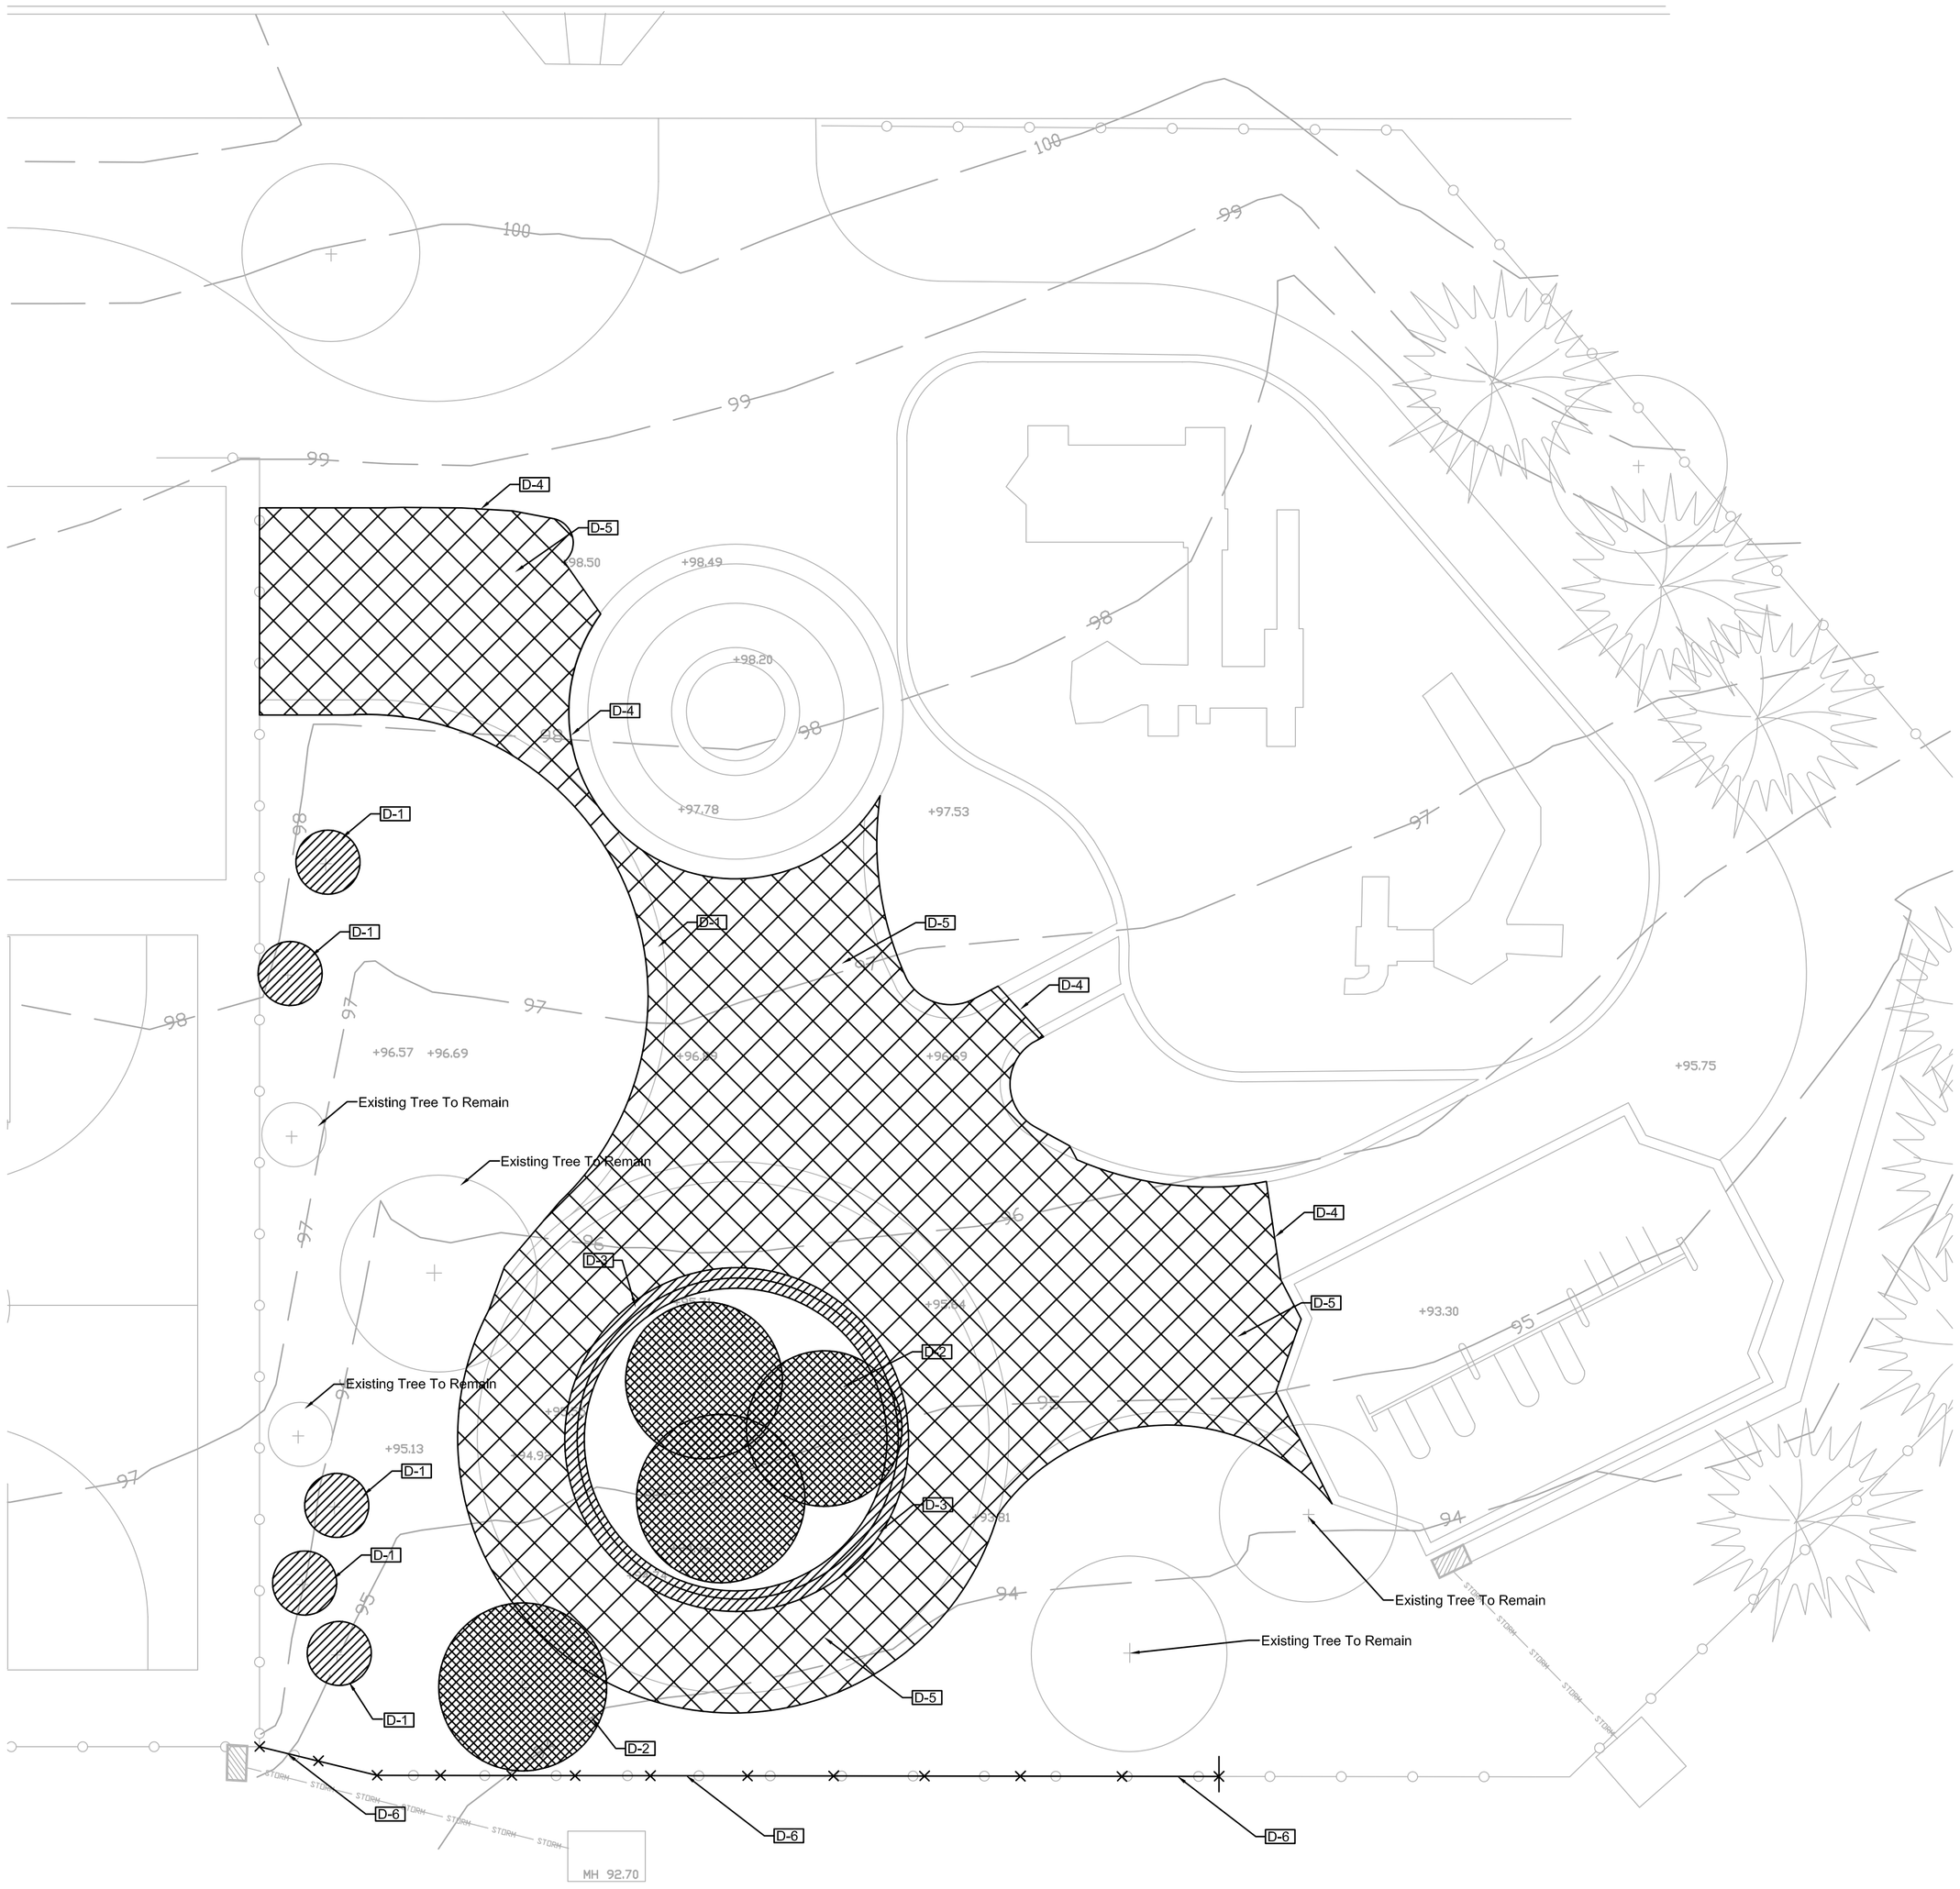

GENERAL NOTES

1. Base mapping was provided by The City of Pittsburgh plan entitled "Rehabilitation of Davis Playground Existing Conditions and Demolition Plan", prepared by City of Pittsburgh Department of Engineering and Construction and dated March 1994.
2. Pennsylvania Legislation Act 187 of 1996 requires notification to utility companies prior to any digging, drilling, blasting or excavation. Contractor shall contact PA ONE CALL SYSTEM at (1-800-242-1776) to make notifications.
3. Any damage to adjacent property, roads, and utilities shall be repaired immediately at contractor's expense.
4. Contractor shall refrain from the excavation, fill or parking of equipment within railroad, water, and sanitary easements.
5. Contractor is responsible for obtaining all state and local permits for earth movement activities.
6. NO CHEMICALS OR HAZARDOUS MATERIALS WILL BE STORED ON-SITE.
7. Contractor shall field verify utility location.
8. Contour interval is 1'-0".

DEMOLITION NOTES

D-1 Remove trees and grind stumps to 6" below sub-grade.

D-2 Clear existing vegetation.

D-3 Remove concrete planters to limits shown on drawings.

D-4 Saw Cut existing pavement.

D-5 Remove existing pavement.

D-6 Remove Fence to limits shown and re-install after earthwork is completed.

LEGEND

	Existing
Property Line	
Contour	729
Treeline	
Pavement Removal	
Planter Removal	
Vegetation Removal	

10 0 10 20

Scale: 1" = 10'

North

J.T. SAUER & ASSOCIATES, LLC
Land Development/Engineering/Landscape Architecture
5996 Butler St., Route 60, McKees Rocks, PA 15136
phone(412)787-1994, fax(412)787-1994

Squirrel Hill Urban Coalition-Davis Park Skate Plaza Allegheny County, Pennsylvania

Sheet Title

Existing Conditions and Demolition Plan

Revisions:

Date:	Project Number:
7-2-07	07004

Sheet Number

EC1

© J.T. SAUER & ASSOCIATES